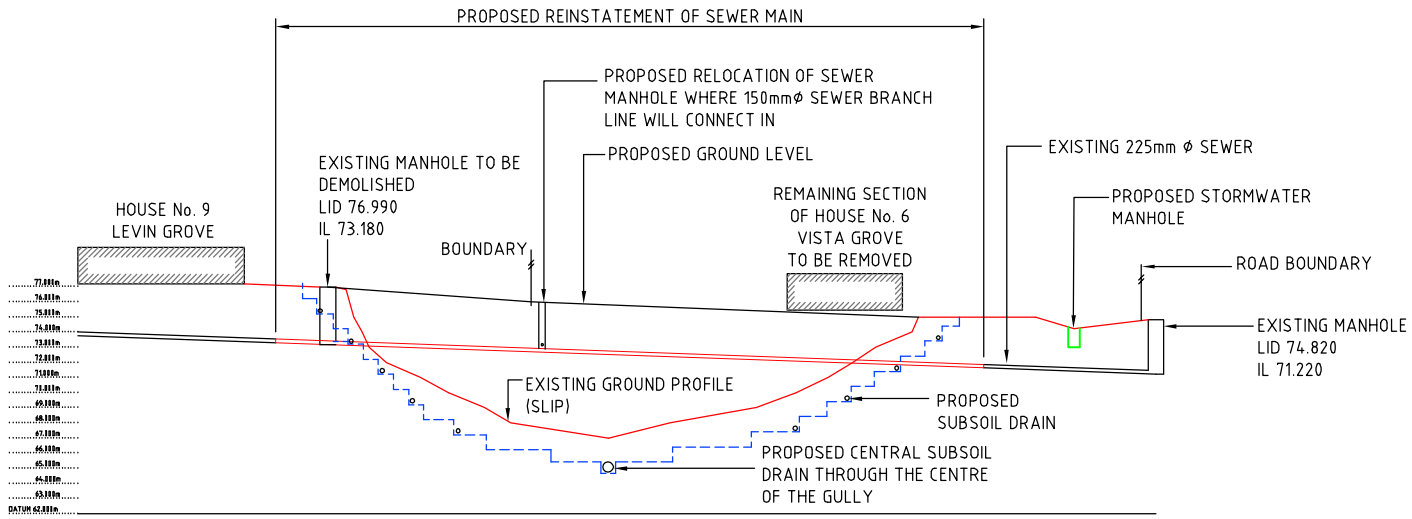

CROSS SECTION ALONG SEWER MAIN ALIGNMENT

SCALE 1:250 @ A1

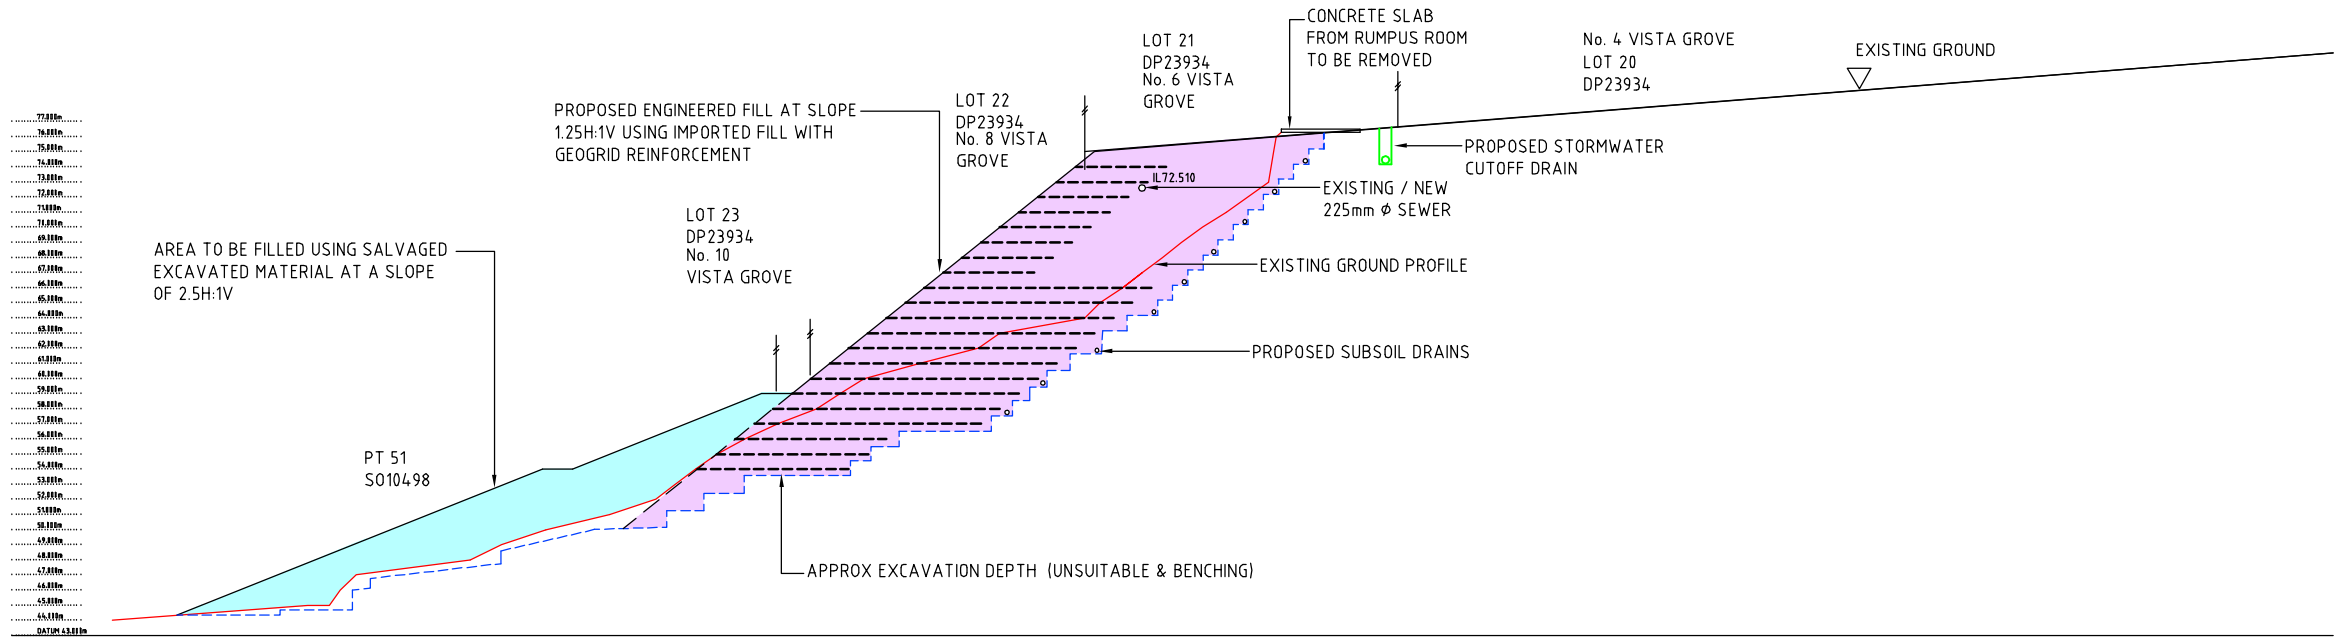

LONGSECTION THROUGH CENTRELINE OF FILL SLOPE

SCALE 1:250 @ A1

PRELIMINARY

No	Revision Note: * indicates signatures on original issue of drawing or last revision of drawing	Drawn	Checked	Approved	Date
A	PRELIMINARY	SM			25/07/07

HUTT CITY

GHD CLIENTS | PEOPLE | PERFORMANCE
Level 1, 16 Pretoria St, Lower Hutt, Hutt City, 6009 New Zealand
T 64 4 570 0411 F 64 4 570 0425
E lhuttmail@ghd.co.nz W www.ghd.co.nz

DO NOT SCALE

GHD Limited
Conditions of Use.
This document may only be used by GHD's client (and any other person who GHD has agreed can use this document) for the purpose for which it was prepared and must not be used by any other person or for any other purpose.

Drawn	SPM	Designed	SPM
Drafting Check		Design Check	
Approved			
Date			
Scale	1:250 @ A1	This Drawing must not be used for Construction unless signed as Approved	

Client: **HUTT CITY COUNCIL**
Project: **VISTA GROVE**
Title: **PROPOSAL FOR SEWER REINSTATEMENT LONGSECTION & CROSS SECTION**

Original Size: **A1** Drawing No: **51-24457-C052** Rev: **A**

Plot Date: 1 August 2007 - 2:32 p.m. Cad File No: G:\51\24457\CADD\DRAWINGS\Consultation drawings 25-7-07\51-24457-C052.dwg